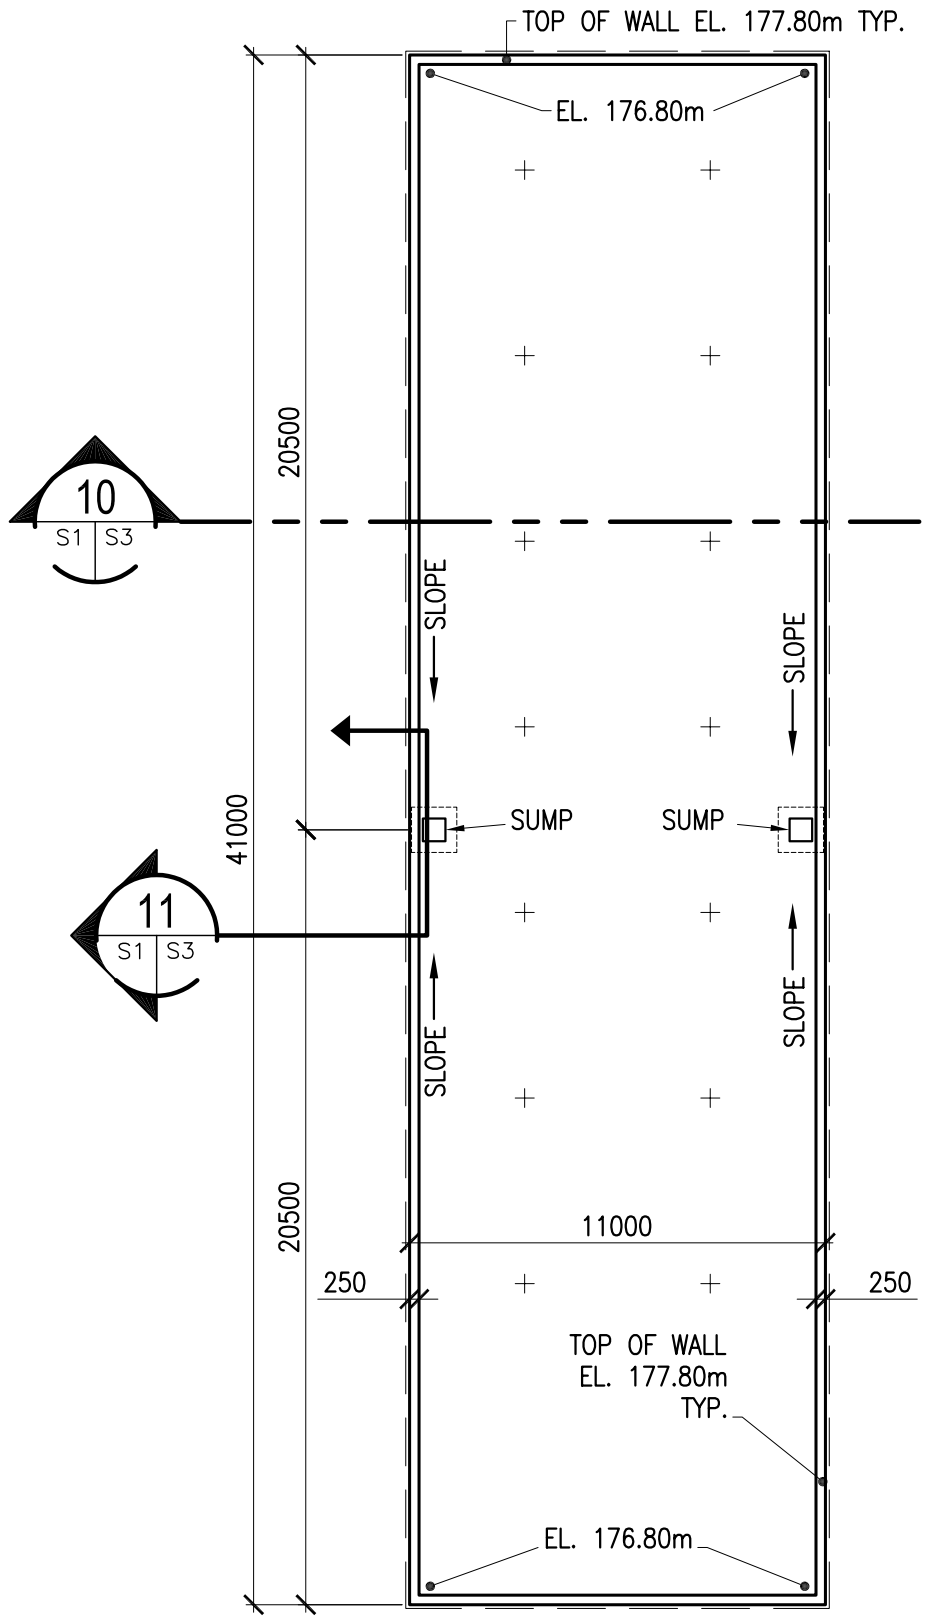

CONTAINMENT DYKE PLAN

SCALE 1:200

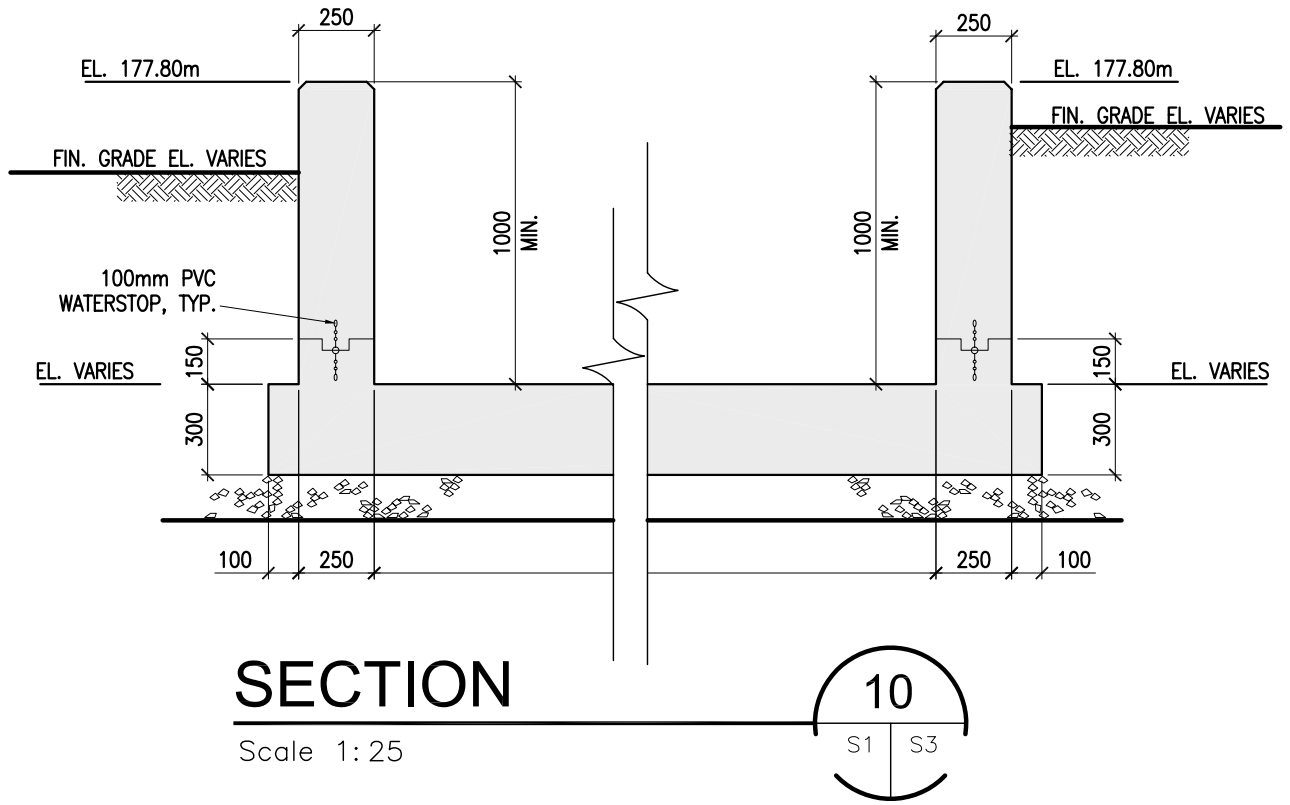

SECTION

Scale 1:25

10
S1 S3

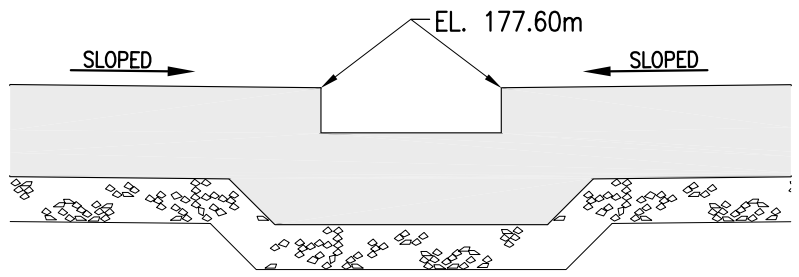

SECTION

Scale 1:25

11
S1 S3

FOR INFORMATION ONLY

PRIME CONSULTANT

NEWFOUNDLAND DESIGN ASSOCIATES LIMITED
CONSULTING ENGINEERS
BALLY ROU PLACE
280 TORBAY ROAD
ST. JOHN'S, NEWFOUNDLAND
CANADA A1A 3W8
TELEPHONE: (709) 726-4490
TELEFAX: (709) 726-4499
e-mail: admin@ndal.com

SUB CONSULTANT

Discipline	STRUCTURAL
Drawn: JK	Checked:
Designed: AC	Approved:
Consultant's Project No.	02055
Professional Stamp & Permit	

PROVINCE OF NEWFOUNDLAND
PERMIT HOLDER
CLASS "A"
This Permit Allows
NEWFOUNDLAND DESIGN ASSOCIATES LTD.
To practice Professional Engineering
in Newfoundland and Labrador.
Permit No. as issued by APEGN: P0672
which is valid for the year 2021.

MEMBER
ASSOCIATION OF PROFESSIONAL ENGINEERS OF NEWFOUNDLAND

NOTE
DO NOT SCALE FROM DRAWINGS, CONTRACTOR TO VERIFY ALL DIMENSIONS AND CONDITIONS ON SITE AND REPORT ANY DISCREPANCIES TO THE ENGINEER BEFORE PROCEEDING WITH WORK.

No.	Revisions	By	Y/M/D
A	ISSUED FOR ENVIRONMENT REGISTRATION	JK	02/11/18

Client

QMAX SOLUTIONS INC.

Project Title

QMAX BUILDING
30 KYLE AVENUE, MOUNT PEARL

DRAWING TITLE

CONTAINMENT DYKE

SCALE: AS NOTED	DRAWING NO.
DATE: NOV. 2002	SK-7
REVISION NO.: A	
SHEET NO.: _	