DEPARTMENT OF WORKS, SERVICES AND TRANSPORTATION

HIGHWAY DESIGN DIVISION

ROUTE 380

NAVIGABLE WATERS PROTECTION ACT
DRAWINGS
FOR

LONG ISLAND TICKLE BRIDGE & CAUSEWAY

km 35

SITE PLAN

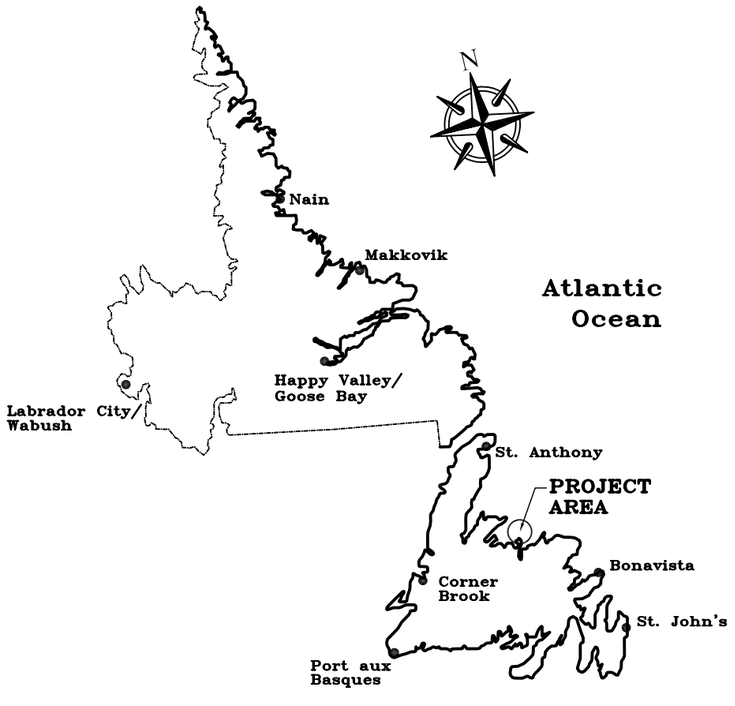

Site No.

LOCATION PLAN

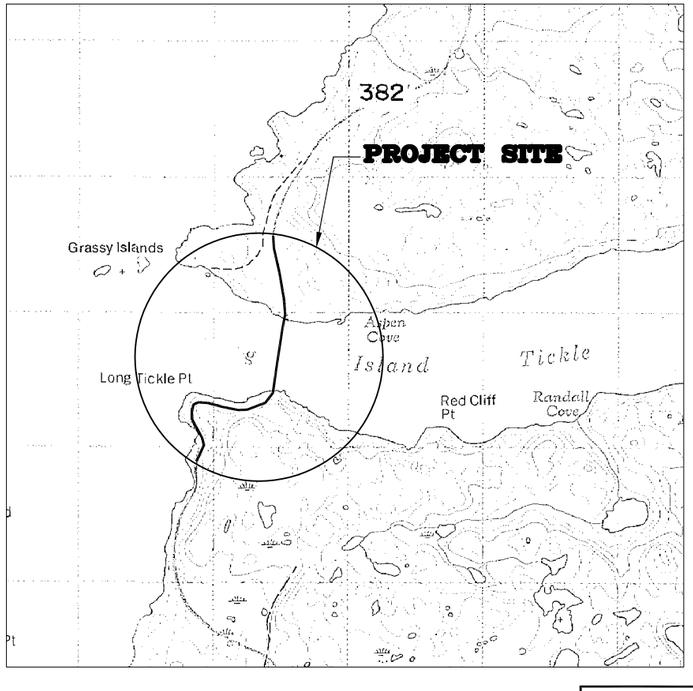

Scale N.T.S

INDEX

No.	DRAWING TITLE	No.	DRAWING TITLE
1	COVER SHEET		
2	LOCATION PLAN		
3	GENERAL ARRANGEMENT		
4	PROFILE OF CAUSEWAY LOOKING EAST		
5	CAUSEWAY FOOTPRINT		

FOR APPROVAL

GOVERNMENT OF NEWFOUNDLAND AND LABRADOR