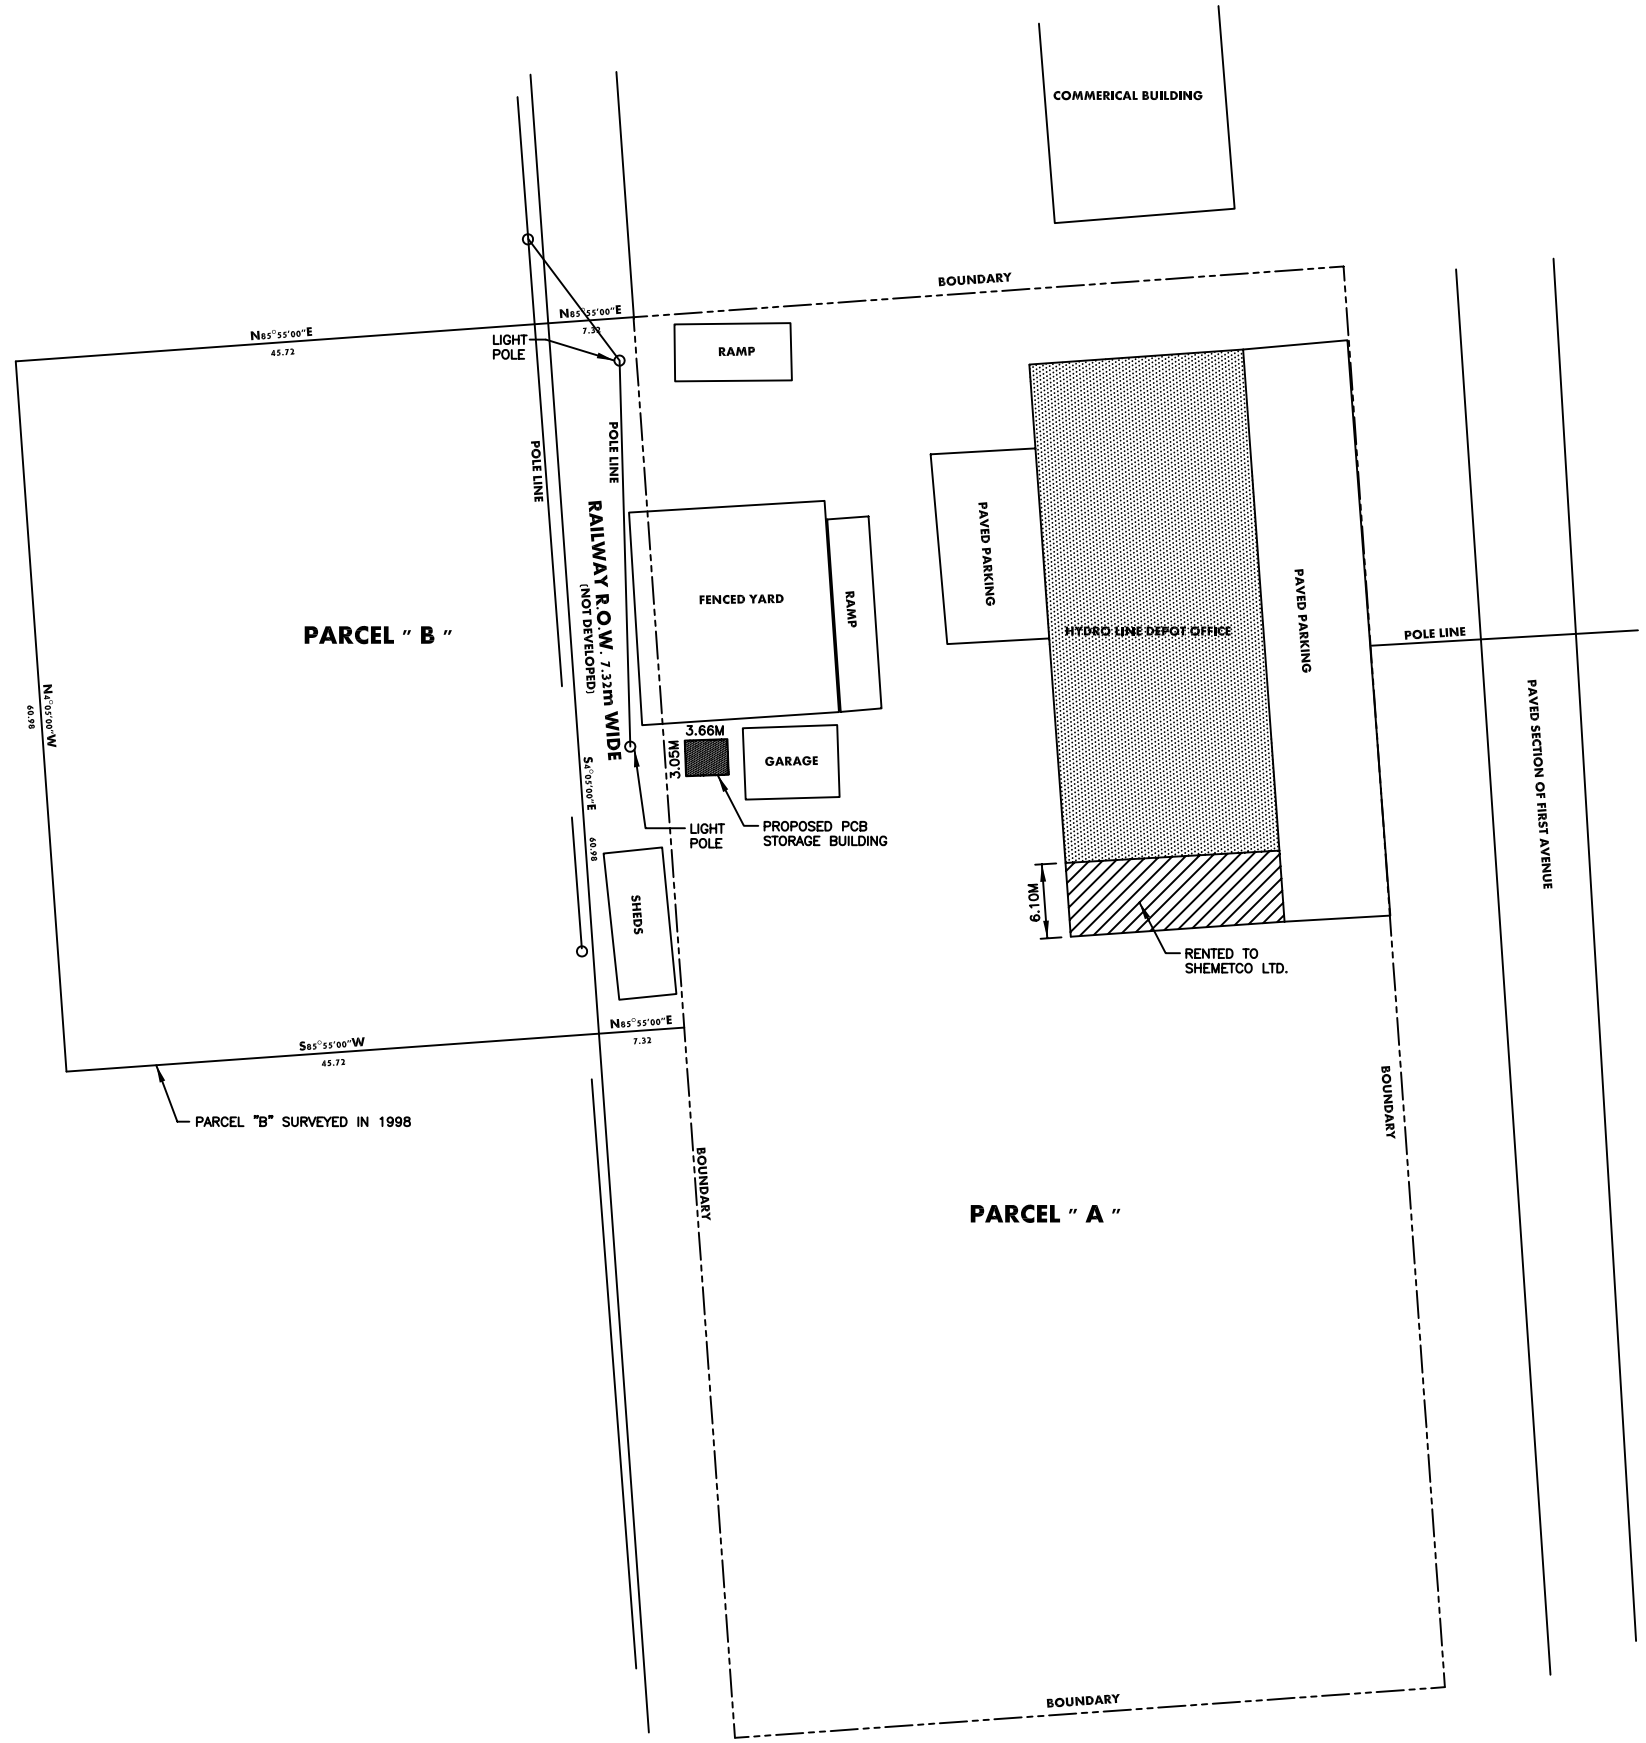

NOTICE:
This Drawing contains intellectual property of Newfoundland and Labrador Hydro (HYDRO) and shall not be copied or distributed in whole or in part without prior written consent from HYDRO. Use of the drawing shall be restricted to purposes of prosecution of a contract with HYDRO.

REGISTERED PROFESSIONAL ENGINEER
G. W. Lyndrigan
2005-05-26
DATE
PROVINCE OF NEWFOUNDLAND

DWG.NO.	TITLE
REFERENCE DRAWINGS	

NO.	DATE	DESCRIPTION	DWN.	DESIGN.	CHK.	APP'D
REVISIONS						

NEWFOUNDLAND AND LABRADOR HYDRO

ELECT.	SCALE:	1:2500
CIVIL	DESIGNED:	–
TRANS.	DRAWN:	P.B./C.M.
MECH.	DATE:	2005-05-24
P&C	CHECKED:	
TELC.	APPROVED:	

WABUSH
PROPOSED PCB STORAGE BUILDING

W.O. NO.

DWG. NO. B1- 641 - 01 - 12

REV. 0

PLOT SCALE 1:1 C.A.D.