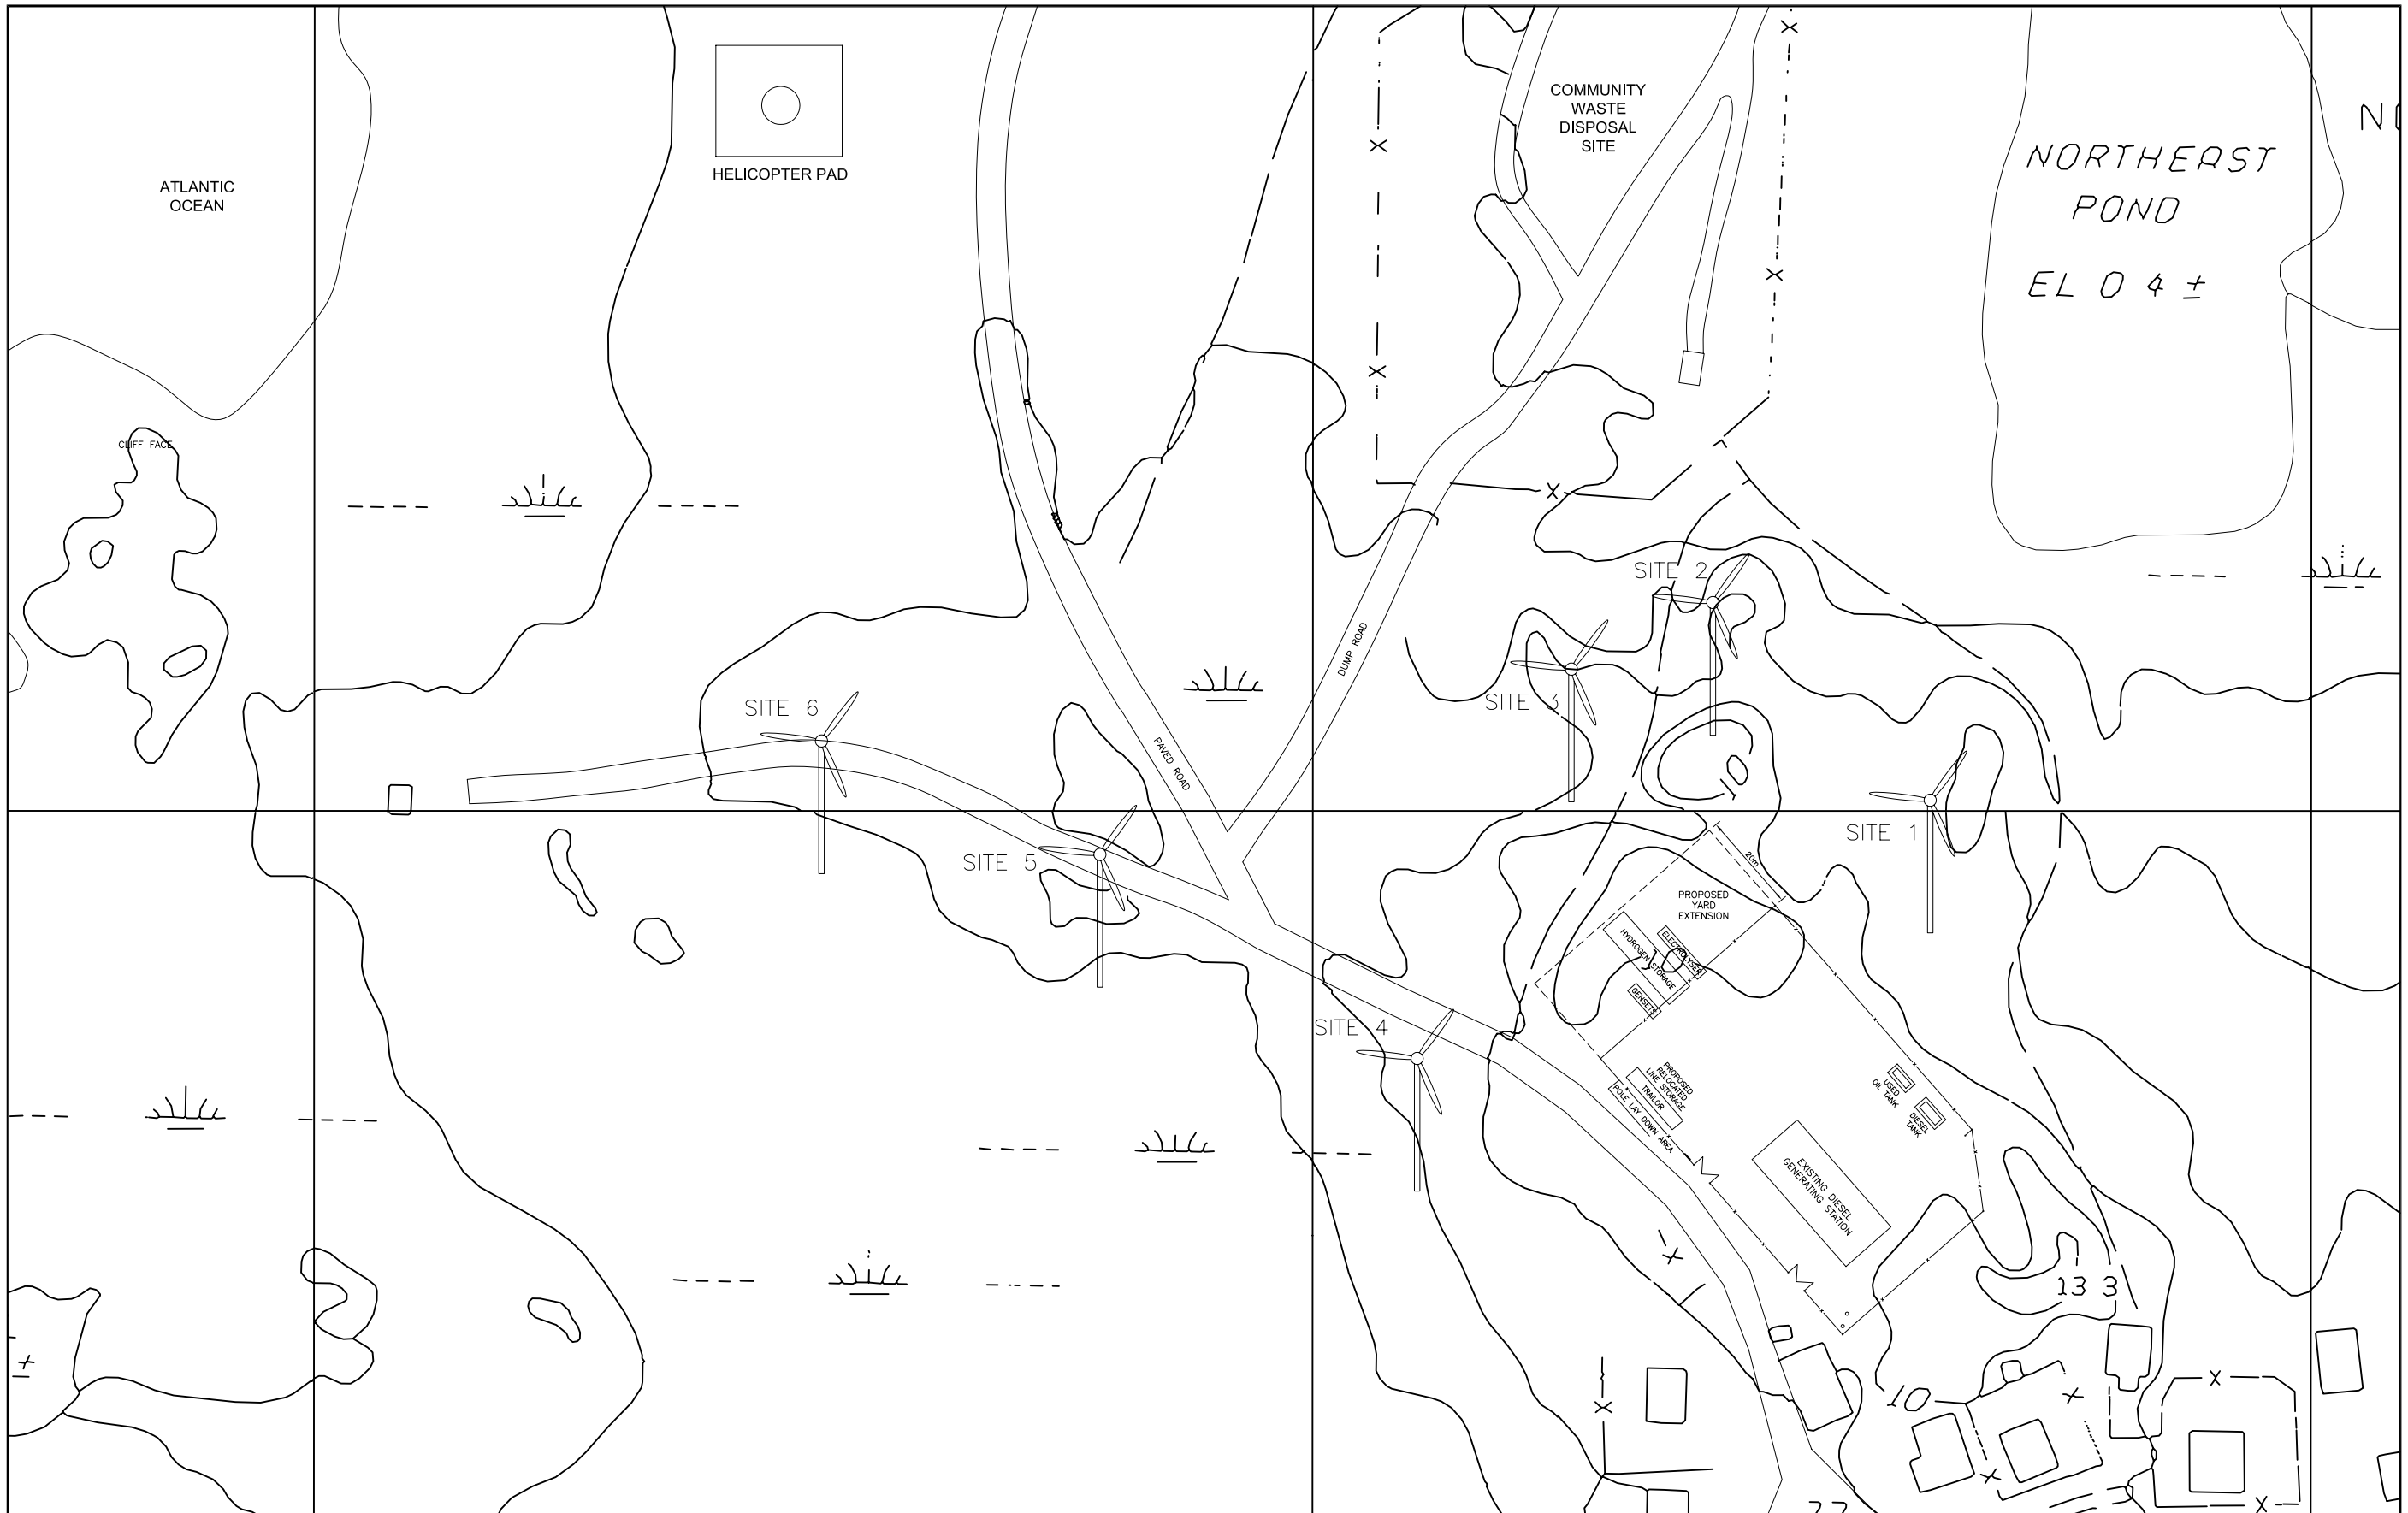

LEGEND:

WIND TURBINE SITE ALTERNATIVE

DWG.NO.	TITLE
REFERENCE DRAWINGS	

NO.	DATE	DESCRIPTION	DWN.	DESIGN.	CHK.	APP'D
REVISIONS						

NOTICE:
This Drawing contains intellectual property of Newfoundland and Labrador Hydro (HYDRO) and shall not be copied or distributed in whole or in part without prior written consent from HYDRO. Use of the drawing shall be restricted to purposes of prosecution of a contract with HYDRO.

HYDRO

NEWFOUNDLAND AND LABRADOR HYDRO

ELECT.	SCALE:	1:500
CIVIL	DESIGNED:	D. Hicks
TRANS.	DRAWN:	D. Oliver
MECH.	DATE:	2007-06-14
P&C	CHECKED:	
TELC.	APPROVED:	

RAMEA WIND HYDROGEN DIESEL
SITE LAYOUT - PROPOSED

W.O. NO.

DWG. NO. B1-

REV. 0

Oct 23, 2007 - 3:27pm

PLOT SCALE 1:1 C.A.D.