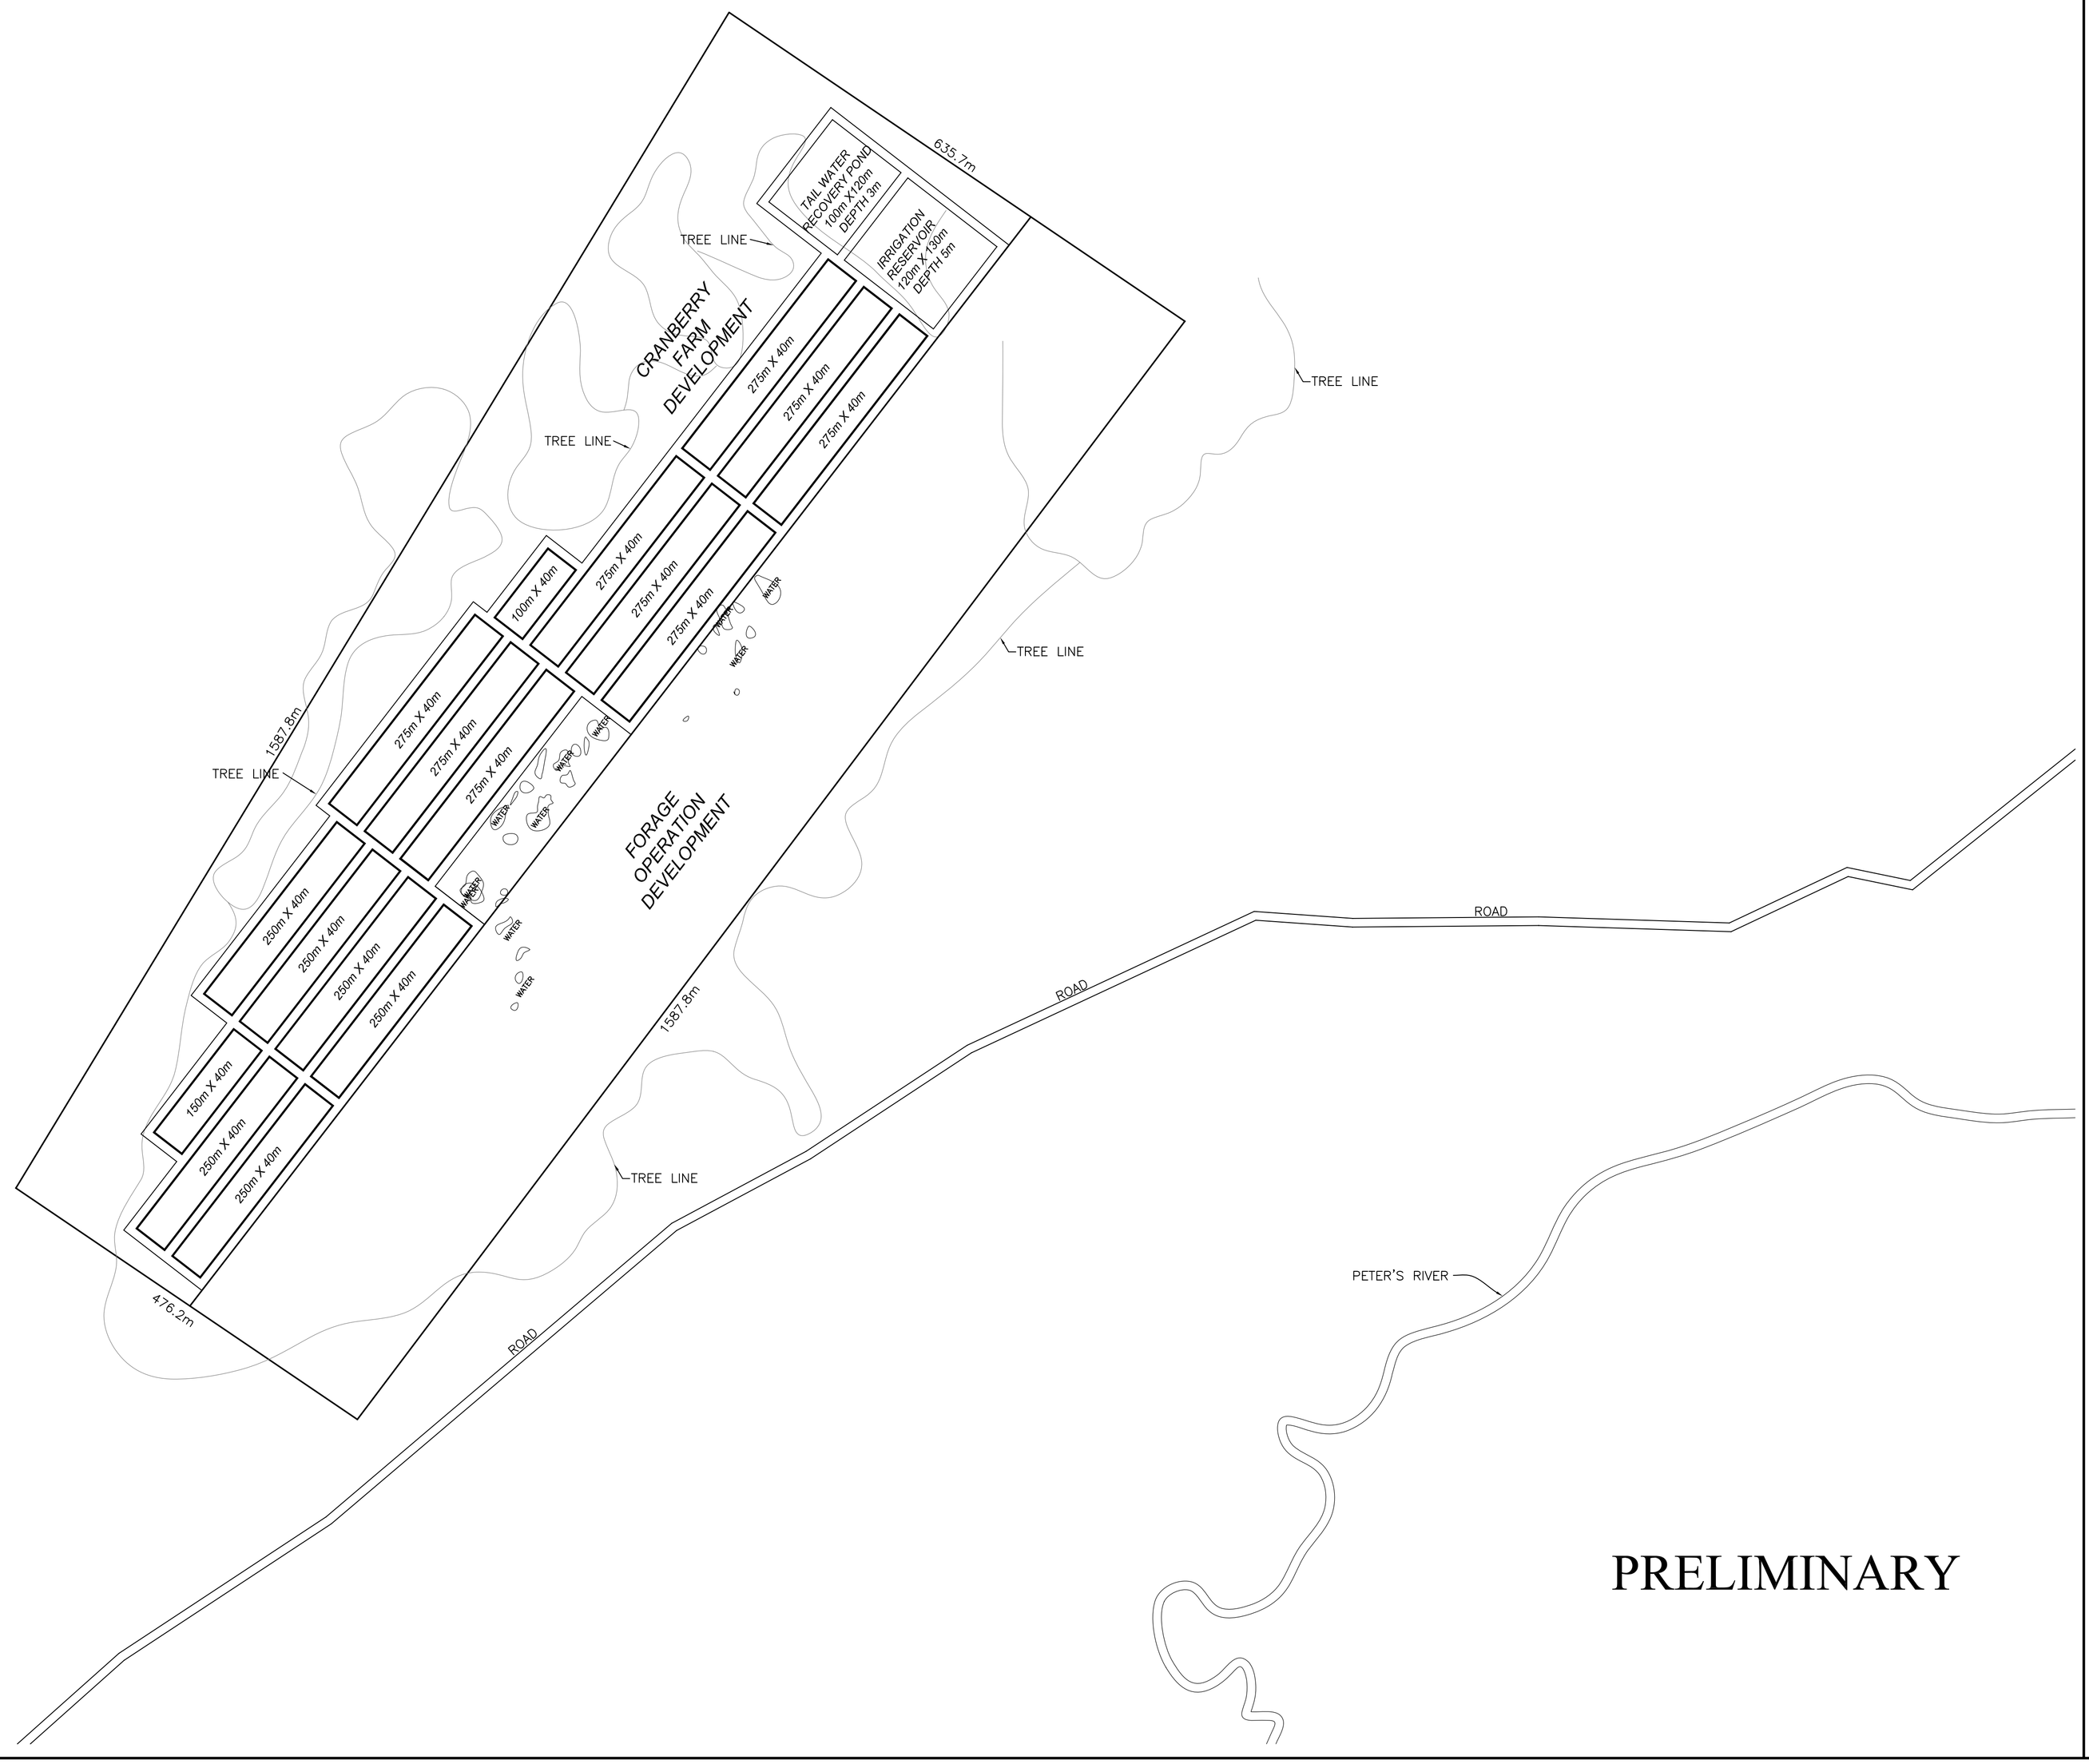

CONTRACTOR MUST VERIFY ALL DIMENSIONS AND CONDITIONS ON SITE BEFORE PROCEEDING WITH ANY PORTION OF THIS WORK. DO NOT SCALE FROM DRAWING.
CONTRACTOR IS RESPONSIBLE FOR THE COORDINATION OF THE PLACEMENT OF THE WORK OF ALL TRADES. IF ANY CONFLICTS OCCUR, NOTIFY ENGINEER PRIOR TO INSTALLATION.

NOTE:
LOCATION OF IRRIGATION RESERVOIR AND TAILWATER RECOVERY POND IS PRELIMINARY AS IS THE SIZE AND LOCATION OF THE CRANBERRY BEDS. EXACT LOCATION IS TO BE DETERMINED ONCE A TOPOGRAPHICAL AND BOG PROBE SURVEY IS CONDUCTED IN THE FIELD.

No.	By	Description	D/M/Y

REVISIONS

A – DETAIL NUMBER
B – DETAIL SHEET
C – LOCATION SHEET

Exploits Engineering Consultants Ltd.
2 Mill Road
Grand Falls-Windsor, NL
A2A 1B7
Tel: (709) 489-9150
Fax: (709) 489-9185
admin@exploitsengineering.ca

PROJECT
GLENFAIR FARMS CRANBERRY AND FORAGE DEVELOPMENT
WOODDALE *NL*

TITLE
SITE PLAN

Scale	Date
1:4000	JANUARY 2010
Drawn	**Checked**
WH	RK
Project No.	**Sheet No.**	**Revision No.**
9–119	C1	RA